2310 - 338 SCOUT ROAD (SCHEDULE)
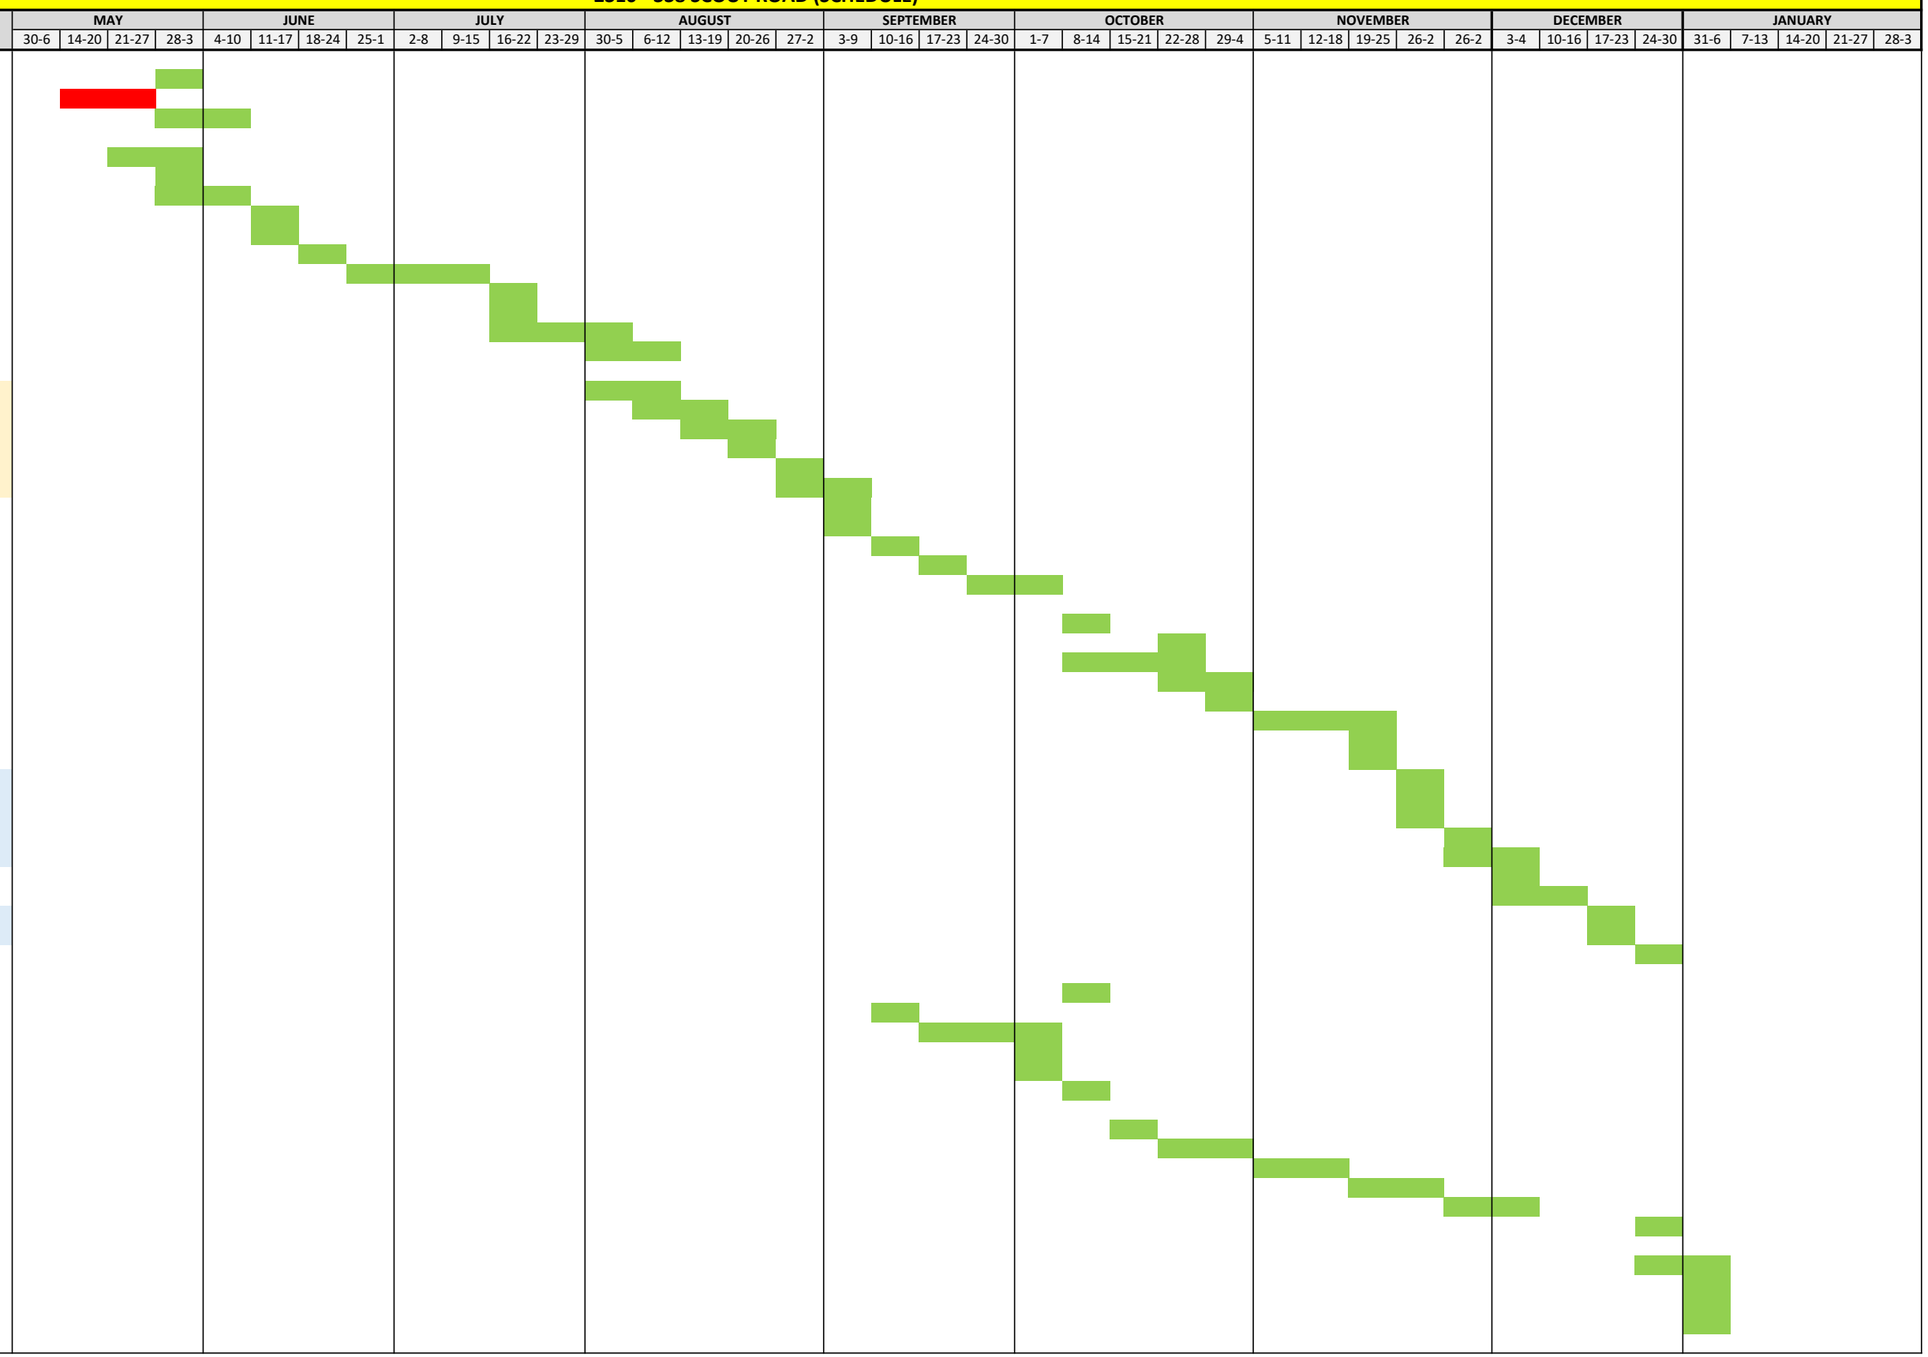
CREATED 5.24.23	PROCUREMENT
INITIAL SITE WORK	
Saw Service	
Rough Grading / Const Ent	
Water Tap	
STRUCTURE / DRY IN	
Surveying	
Footings	
Foundation	Brick - 5/31
Waterproofing / Found Drains	
Backfilling / Porch & Garage Fill	
Phase 1 Sealed Crawl	
Framing	
Termite Pre-Treat	
Garage / Porch Concrete	Stamp Pattern / Color - 7/2
Roofing	Shingle / Metal - 6/25
Ext Doors / Windows	Ext Doors / Wimdoes - 6/2
ROUGH INS / INS / DRYWALL	
Plumbing Rough	
HVAC Rough	
Electrical Rough	MEP WALK - 7/16 Week
LV Rough	
Temp Power	
Gas Rough	
Fireplace Install	Fireplace - 6/25
Gas Tap	
Blocking / Radon Prep	
Insulation	
Drywall	
INTERIOR FINISHES	
Cabinets	Cabinets - 7/16
Counter Tops	Countertops - 8/30
Trim / Int Stairs	Trim Details - 9/9
Tile	Tile / Grout - 9/10
Fireplace Stone	Fireplace Stone - 9/10
Paint	Colors / Stain - 10/22
Shower Door	Shower Door - 10/22
Shleving	Shelving - 10/29
Bath Hardware	
Door Hardware	
Mirrors	**FERGUSONS TRIP - 6/25**
HVAC Finishes	
Electrical Finishes	
LV Finishes	
Flooring	LVP - 10/29
Plumbing Finishes	**FERGUSONS TRIP - 6/25**
Appliances	
Final Paint	
EXTERIOR FINISHES	
Garage Doors	Garage Doors - 7/16
Stone Veneer	Stone - 8/13
Siding	Siding - 8/5
Gutters / Down Spouts	Color - 8/27
Columns	
Screen Porch	
SITE WORK	
Septic System	
Down Spout Drains	
Finish Grading	
Driveway / Sidewalks / Patio	Stamp Pattern / Color - 11/5
Landscaping	Details - 10/1
FINAL WORK	
Phase 2 Sealed Crawl	
Punchlist	
Final Clean	
Permanent Power	
Certificate of Occupancy